M. A. R. 57 (Rule 116)

Measurement Book

No. B

4y

No. .....

of Work Jayamuni layout From ..... To .....

of Contractor of nature of Agency .....

of commencement of work .....

166169

Full description, etc., of work	Dimensions				Contents	Reference to last Measurement
	Number	Length	Breadth	Depth		
2	3	4	5	6	7	8
		L-66.20m				
	2	2nd cross Rd L-58.10m				
		L-56.00m				

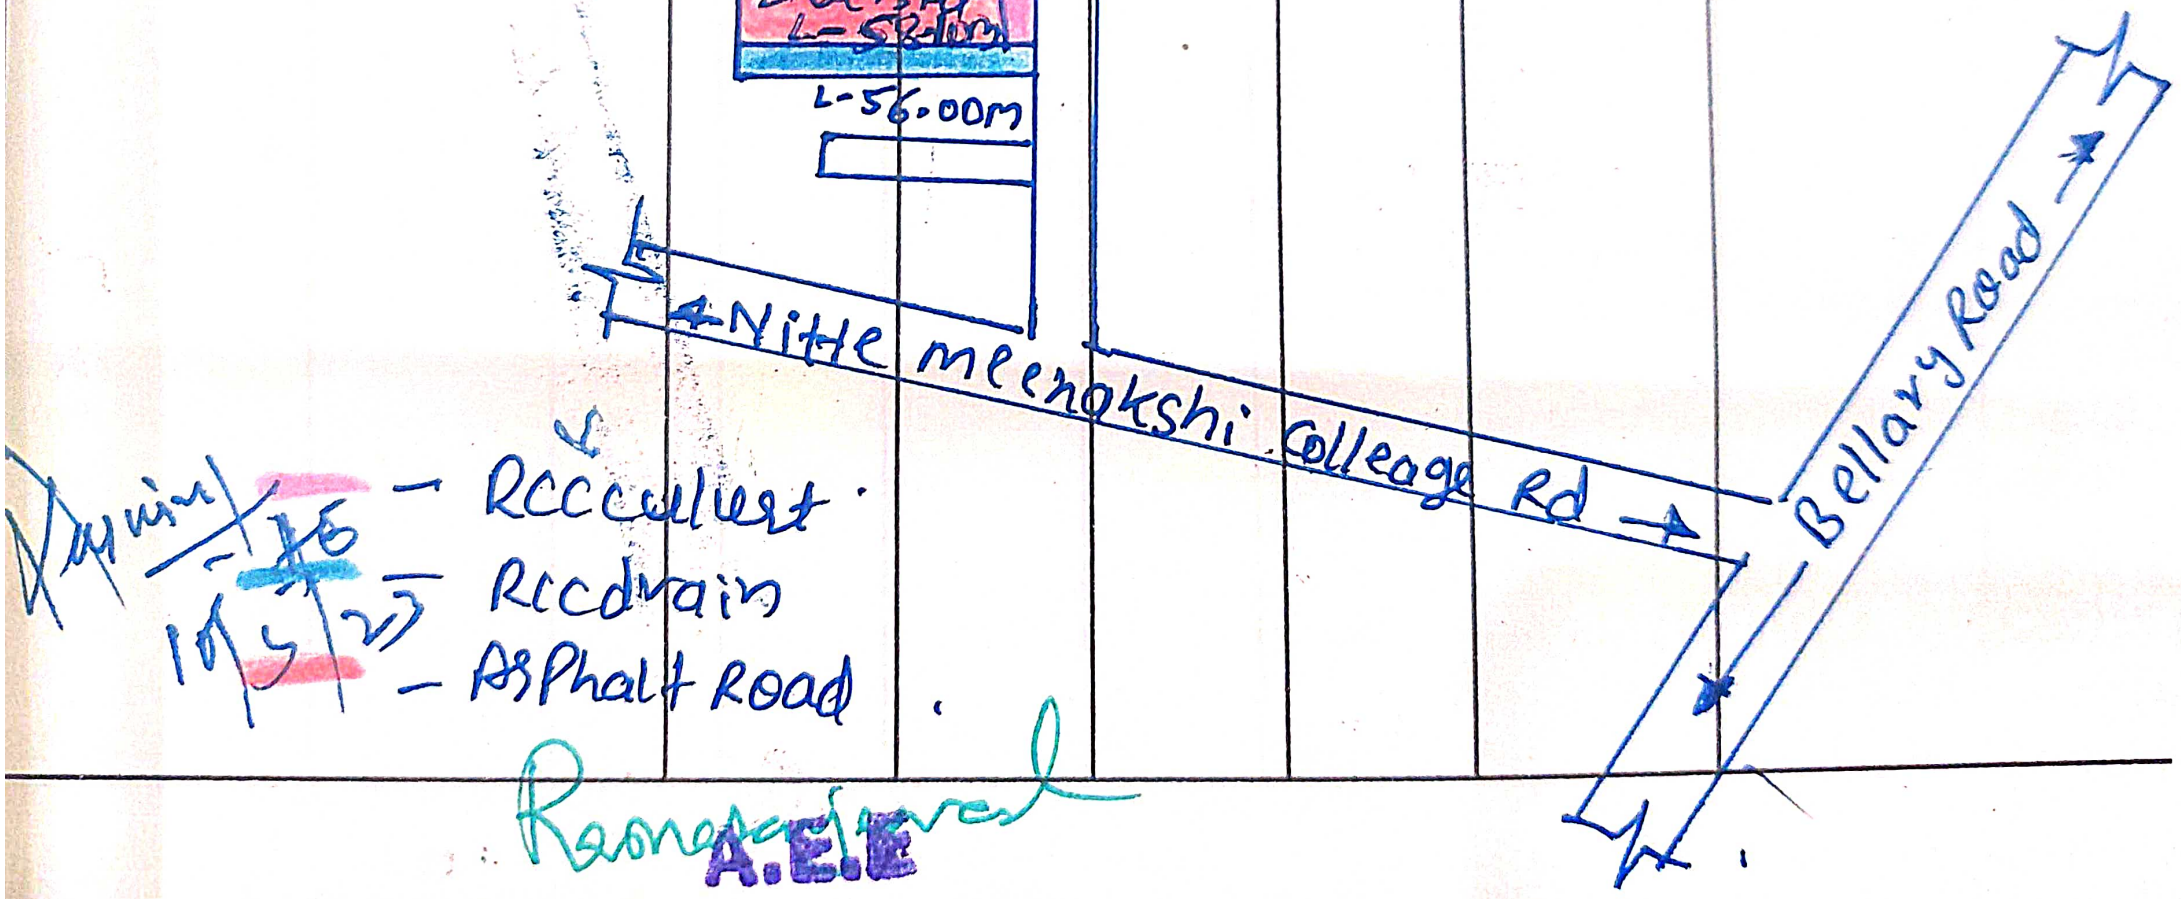

Drain - RCC culvert.

16/4/25 - RCC drain

- Asphalt Road.

Received

A.E.E